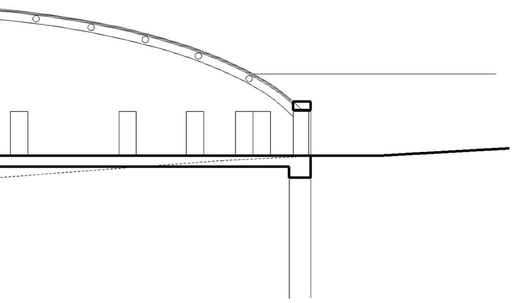

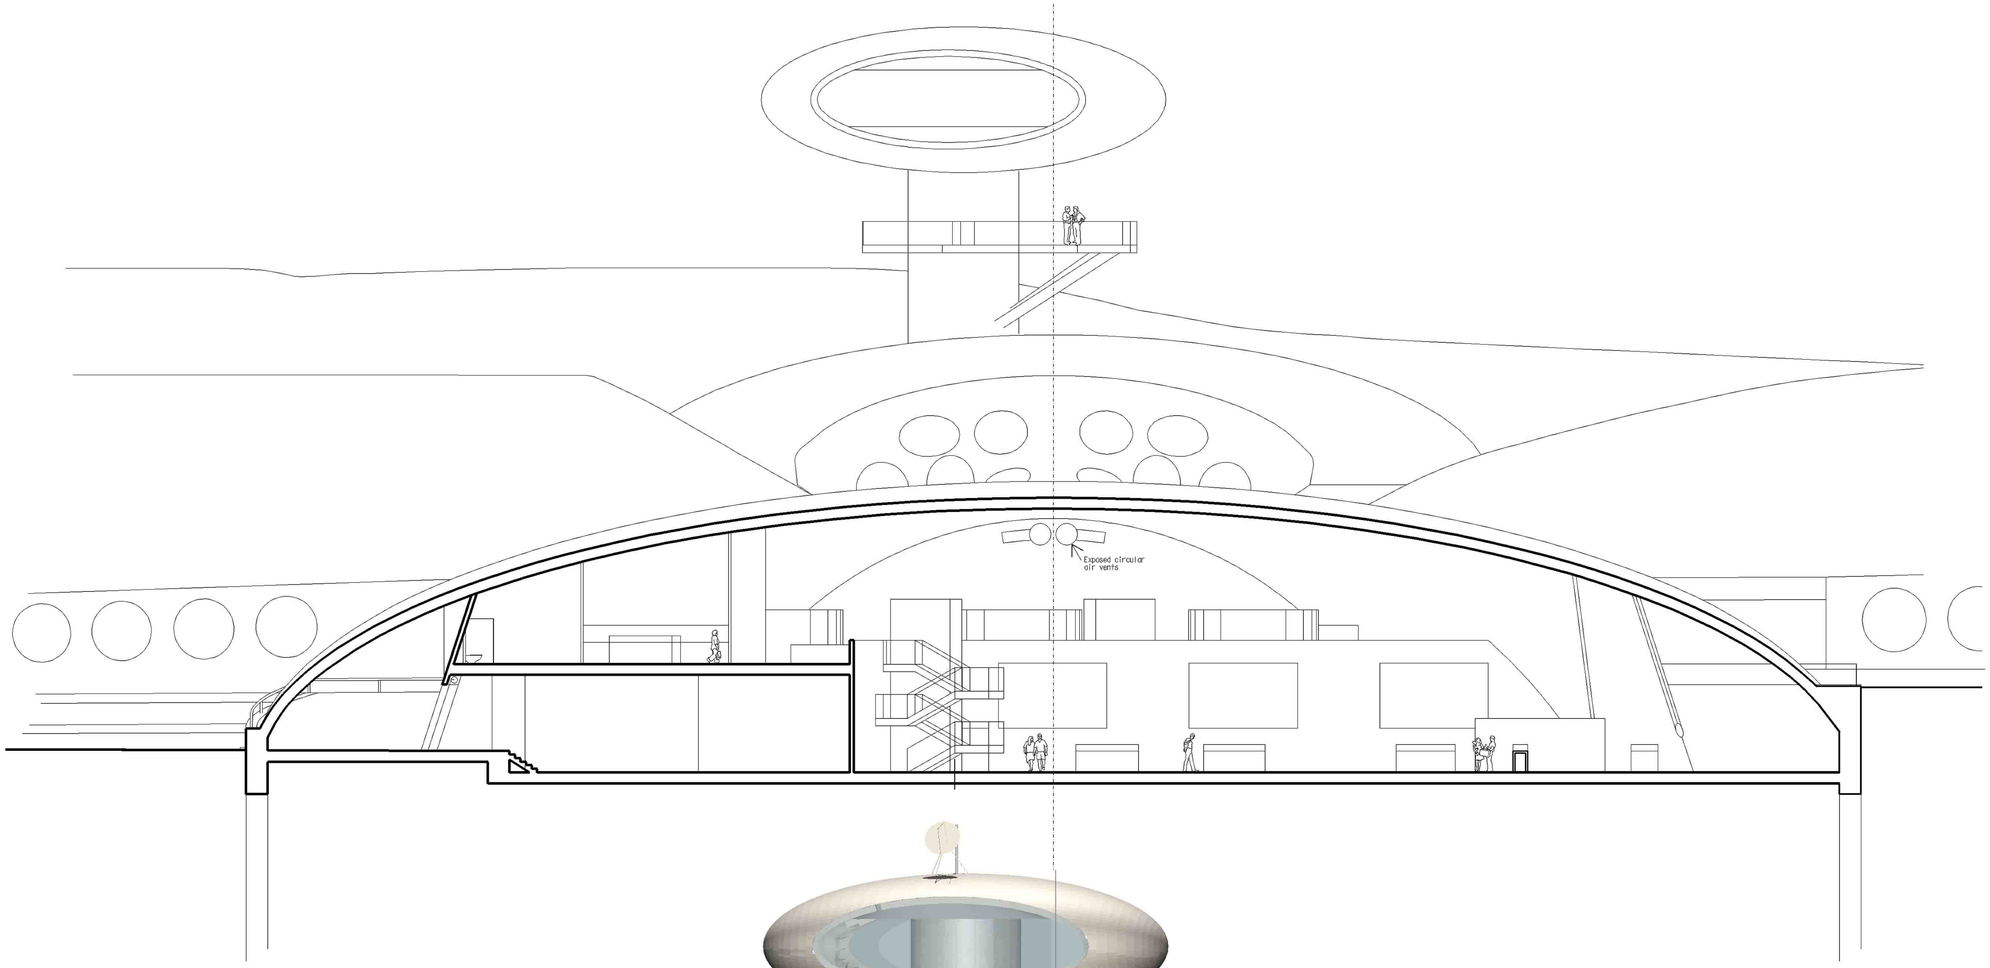

CROSS SECTION
Scale 1 : 200

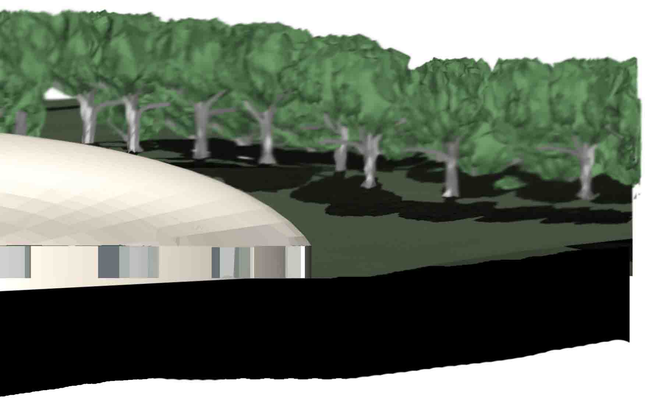

SOUTH EAST ELEVATION
Scale 1 : 200